



THE PORT AUTHORITY
OF NEW YORK AND NEW JERSEY

CONFORMED DRAWING
02/03/98
SIGNED AND SEALED
COPY IS KEPT ON FILE

ORIGINAL SIGNED & SEALED BY
N.Y. P.E. (OR R.A.)

Joseph R. Loring
& Associates, Inc.
consulting engineer


One Pennsylvania Plaza
New York, New York 10119-0041
Tel: (212) 363-7400, Fax: (212) 363-7382

THE OFFICE OF
DAVID
ELLIOT
LEBOVITZ
P.C.


ARCHITECTS & PLANNERS
10 WEST 40TH STREET, NEW YORK, NY 10018
Tel: (212) 693-1000, Fax: (212) 693-1001

LESLIE E. ROBERTSON
ASSOCIATES, R.L.L.P.

CONSULTING STRUCTURAL ENGINEERS
200 EAST 40TH STREET
NEW YORK, NY 10018
Tel: (212) 693-1000, Fax: (212) 693-1001

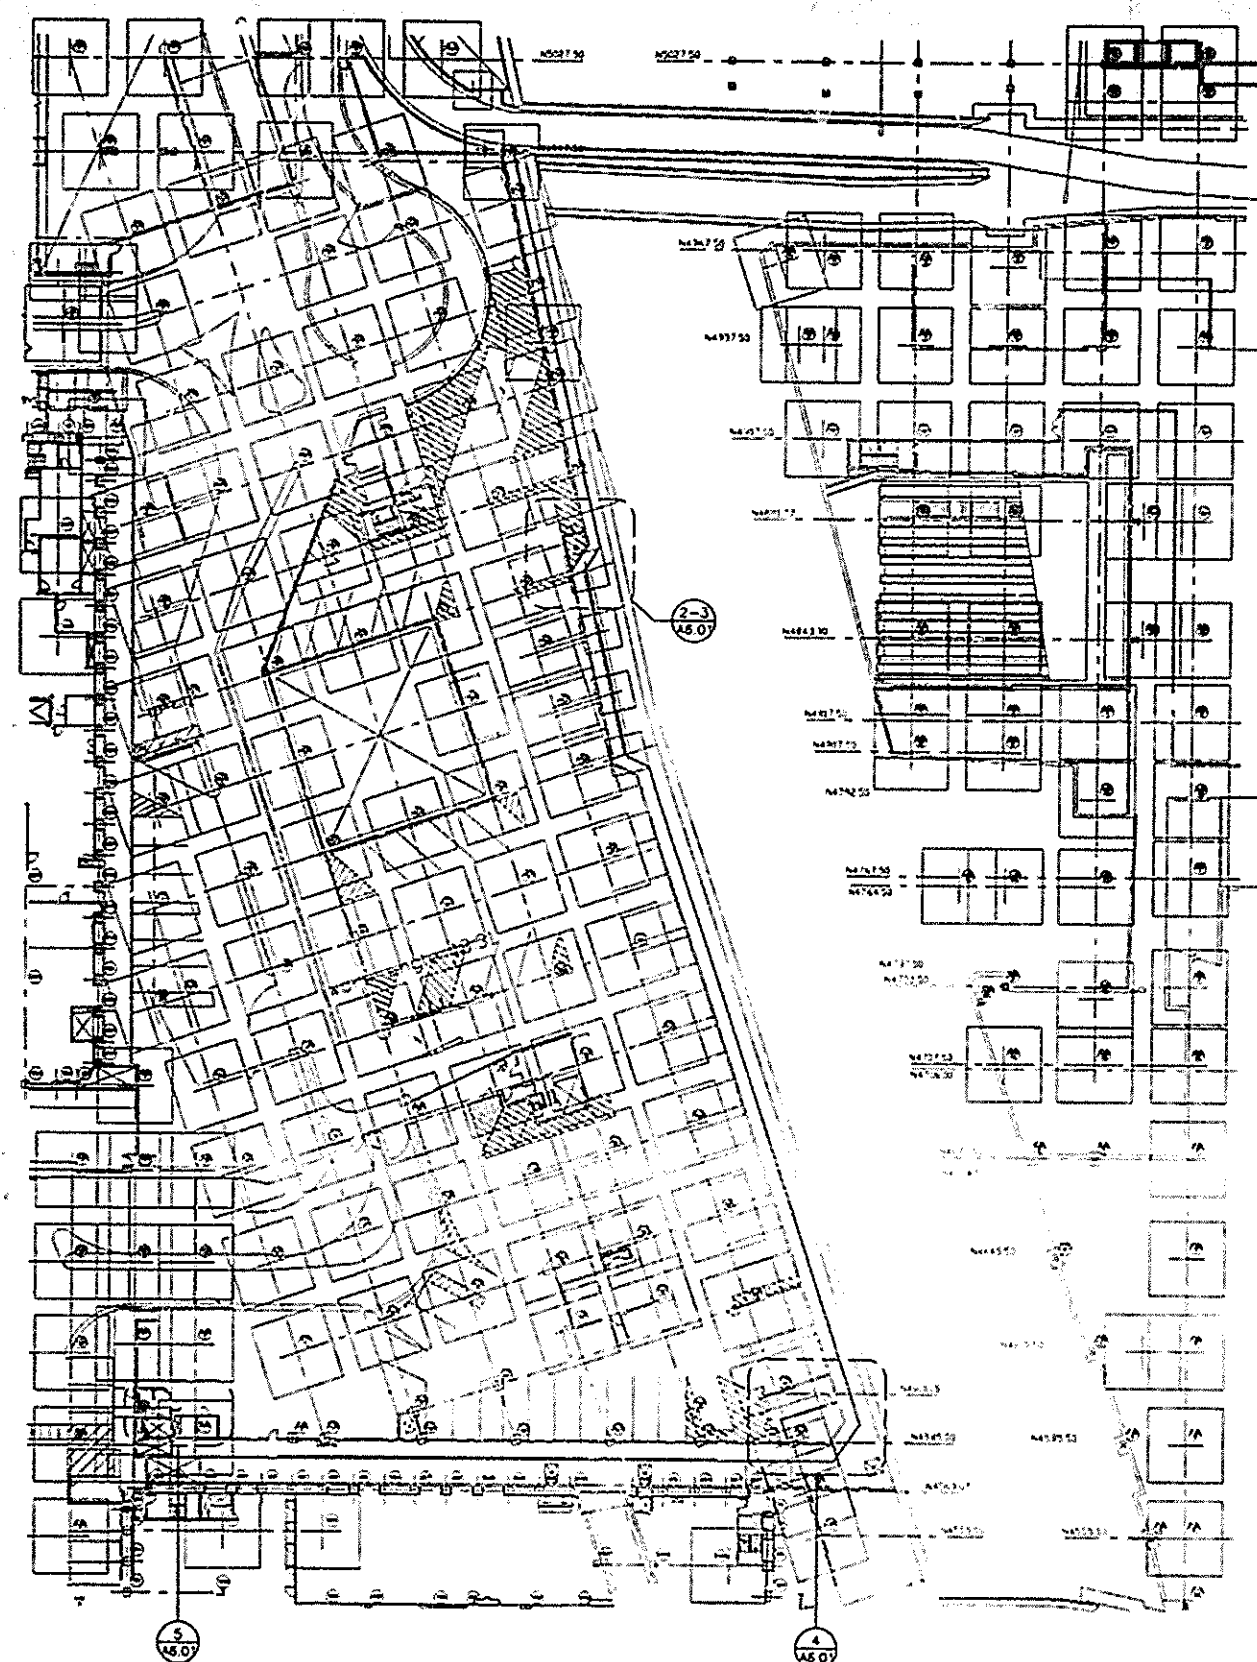


1 KEY PLAN @ B2 LEVEL


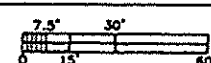


LEGEND


- DENOTES EXISTING WALL TO BE REMOVED
- DENOTES 8" SEMI-SOLID C.M.U. WALL

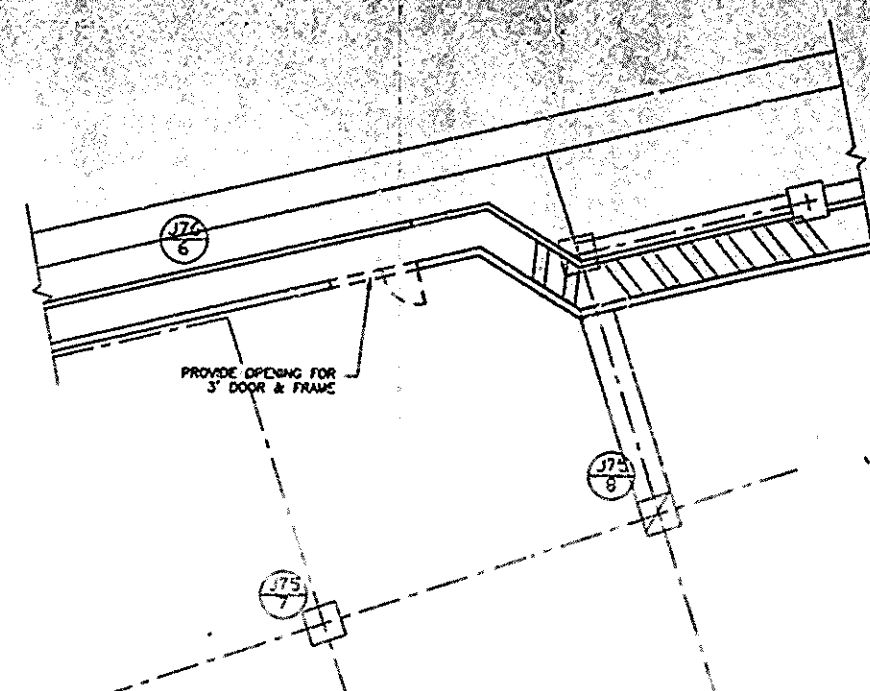



2 REMOVAL PLAN, PART. PLAN

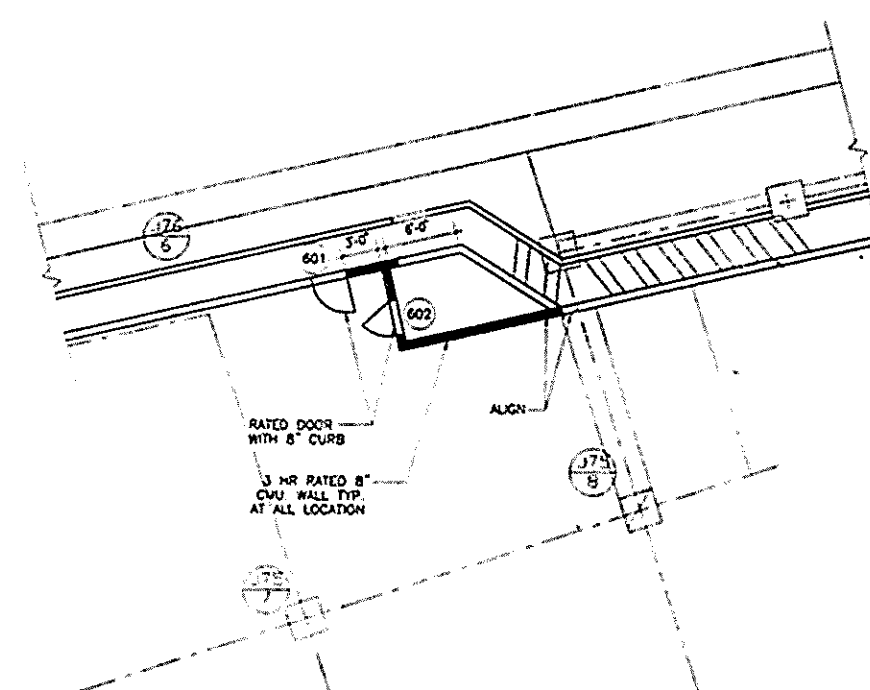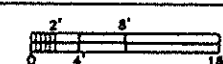


3 CONSTRUCTION PLAN, PART PLAN

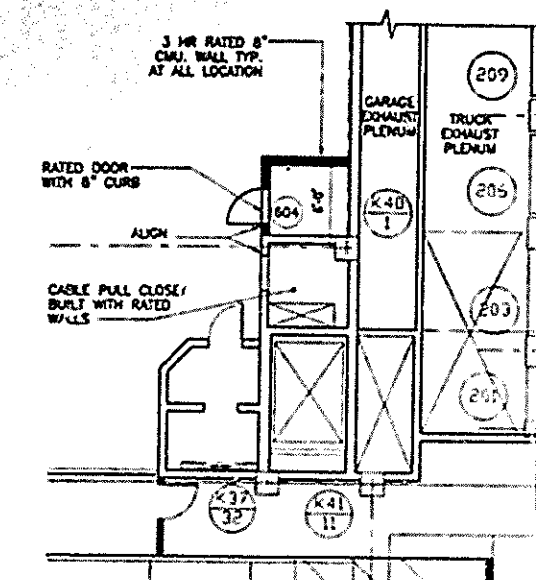



5 CONSTRUCTION PLAN, PART. PLAN

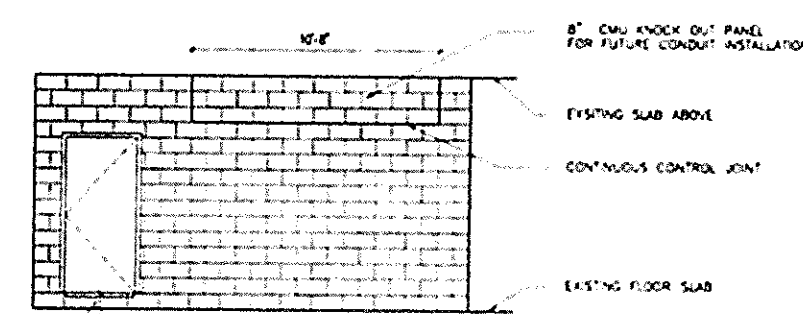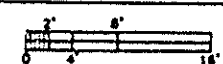

6 PART. ELEVATION

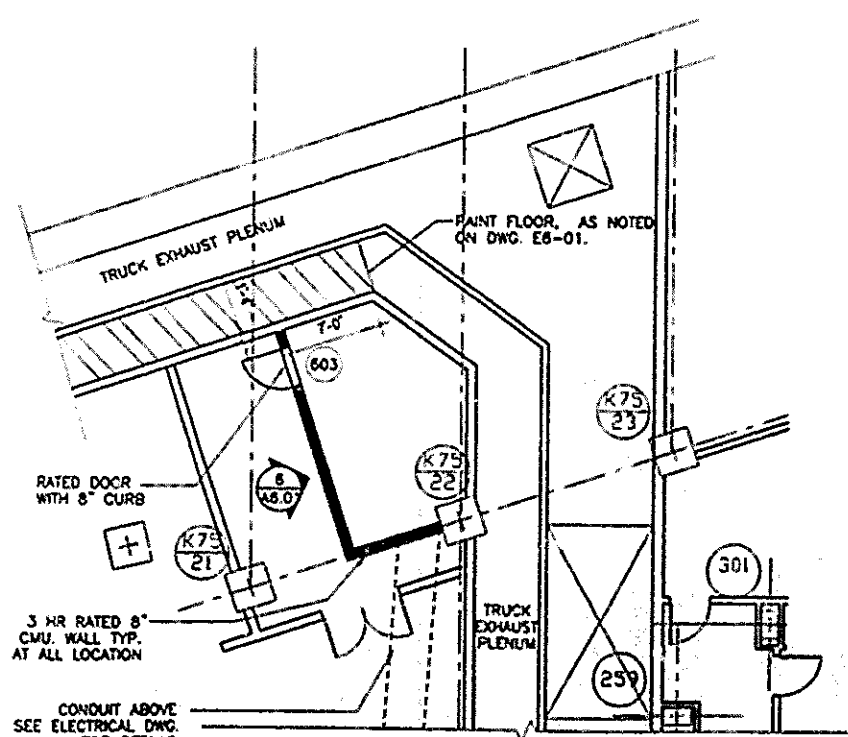

4 CONSTRUCTION PLAN, PART PLAN

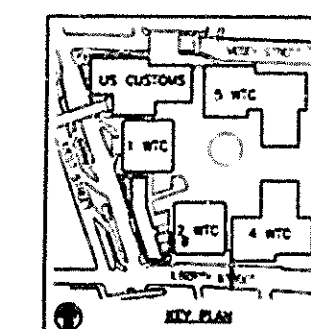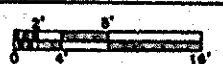

No. Date Revision Approved
Engineering Department
Design Divisions

The
World
Trade
Center

STANDBY POWER
6 WORLD TRADE CENTER

ARCHITECTURAL
2 WTC PRIMARY
B2 LEVEL PART PLANS
AND FEEDER CLOSET
DETAILS

This drawing is subject to conditions in contract
agreements, ideas, designs and methods
remain the property of The Port Authority and
may not be used without its written consent.

Designed by M.D. Drawn by J.R.L. Job No.

Date 11/17/97 Scale AS SHOWN

Contract Number WTC-945.071 Drawing Number A6-01